From: Pomianek, Kris
To: Karen Kelleher; Harris, Jim; Susan Rosebrough;
cc: Heit, Ray; Smith, Michelle; Sokolowski, Rosana; Bitterman, Deborah; Hill, Courtney;
Subject: Entiatqua Trail
Date: Wednesday, August 17, 2011 9:56:02 AM
Attachments: Typical Section expanded 7-23-11.pdf
Typical Section in detail 7-23-11.pdf
EntiatquaTrail_Permit.pdf

Good morning -

In October, 2010, FERC approved the Recreation Resources Management Plan for the Rocky Reach Reservoir. You may remember that in the plan a trail is proposed in Entiat called the Entiatqua Trail. The trail would extend from the south end of the park, under the railroad and under the highway to an outdoor learning center along the Entiat River that the City of Entiat will be building in the near future.

At the time of submitting the recreation plan, it was not clear whether we would be able to build the trail as proposed. Additional discussions needed to occur with DOT, the railroad, WDFW and the City of Entiat. In addition, an engineering study needed to be done to determine the feasibility of actually building the trail. In the order from FERC, they asked us to complete that consultation and feasibility within one year and submit it to them along with conceptual drawings, cost estimates and an implementation schedule.

All of that work is now finished and it has been determined that the trail can be built, and will be complete by Spring, 2014 (pending permits), at the cost proposed in the settlement agreement, $1.2 million (2005$).

The last piece necessary before submitting to FERC, is consultation with you. Please take a moment to view the attachments and provide me with your feedback by September 17 and if you have any questions or concerns, do not hesitate to e-mail me or give me a call.

Thank you for your help on this important component of the recreation plan.

Kris

Kris Pomianek
Recreation Resource Advisor

Chelan County PUD
P.O. Box 1231
Wenatchee, WA 98807-1231
509-661-4186 work
509-679-0813 cellular
kris.pomianek@chelanpud.org

CITY OF
ENTIAT
Entiat River Road
Trail Connection to
Entiat Park
Waterfront Trail
Proposed
Riparian
Development
Touchpoint
Trail Connection
to Outdoor
Learning Center
Touchpoint
COLUMBIA RIVER
Proposed
Entiatqua
Trail
ENTIAT RIVER
SR 97A
C&C RR
N
0 25 50 100 150
Feet
NOTE: This plan is conceptual only.
Trail implementation is contingent
upon obtaining environmental
permits. The FERC has mandated a
study be conducted during 2011 to
assess the feasibility of the trail.

7/19/2011

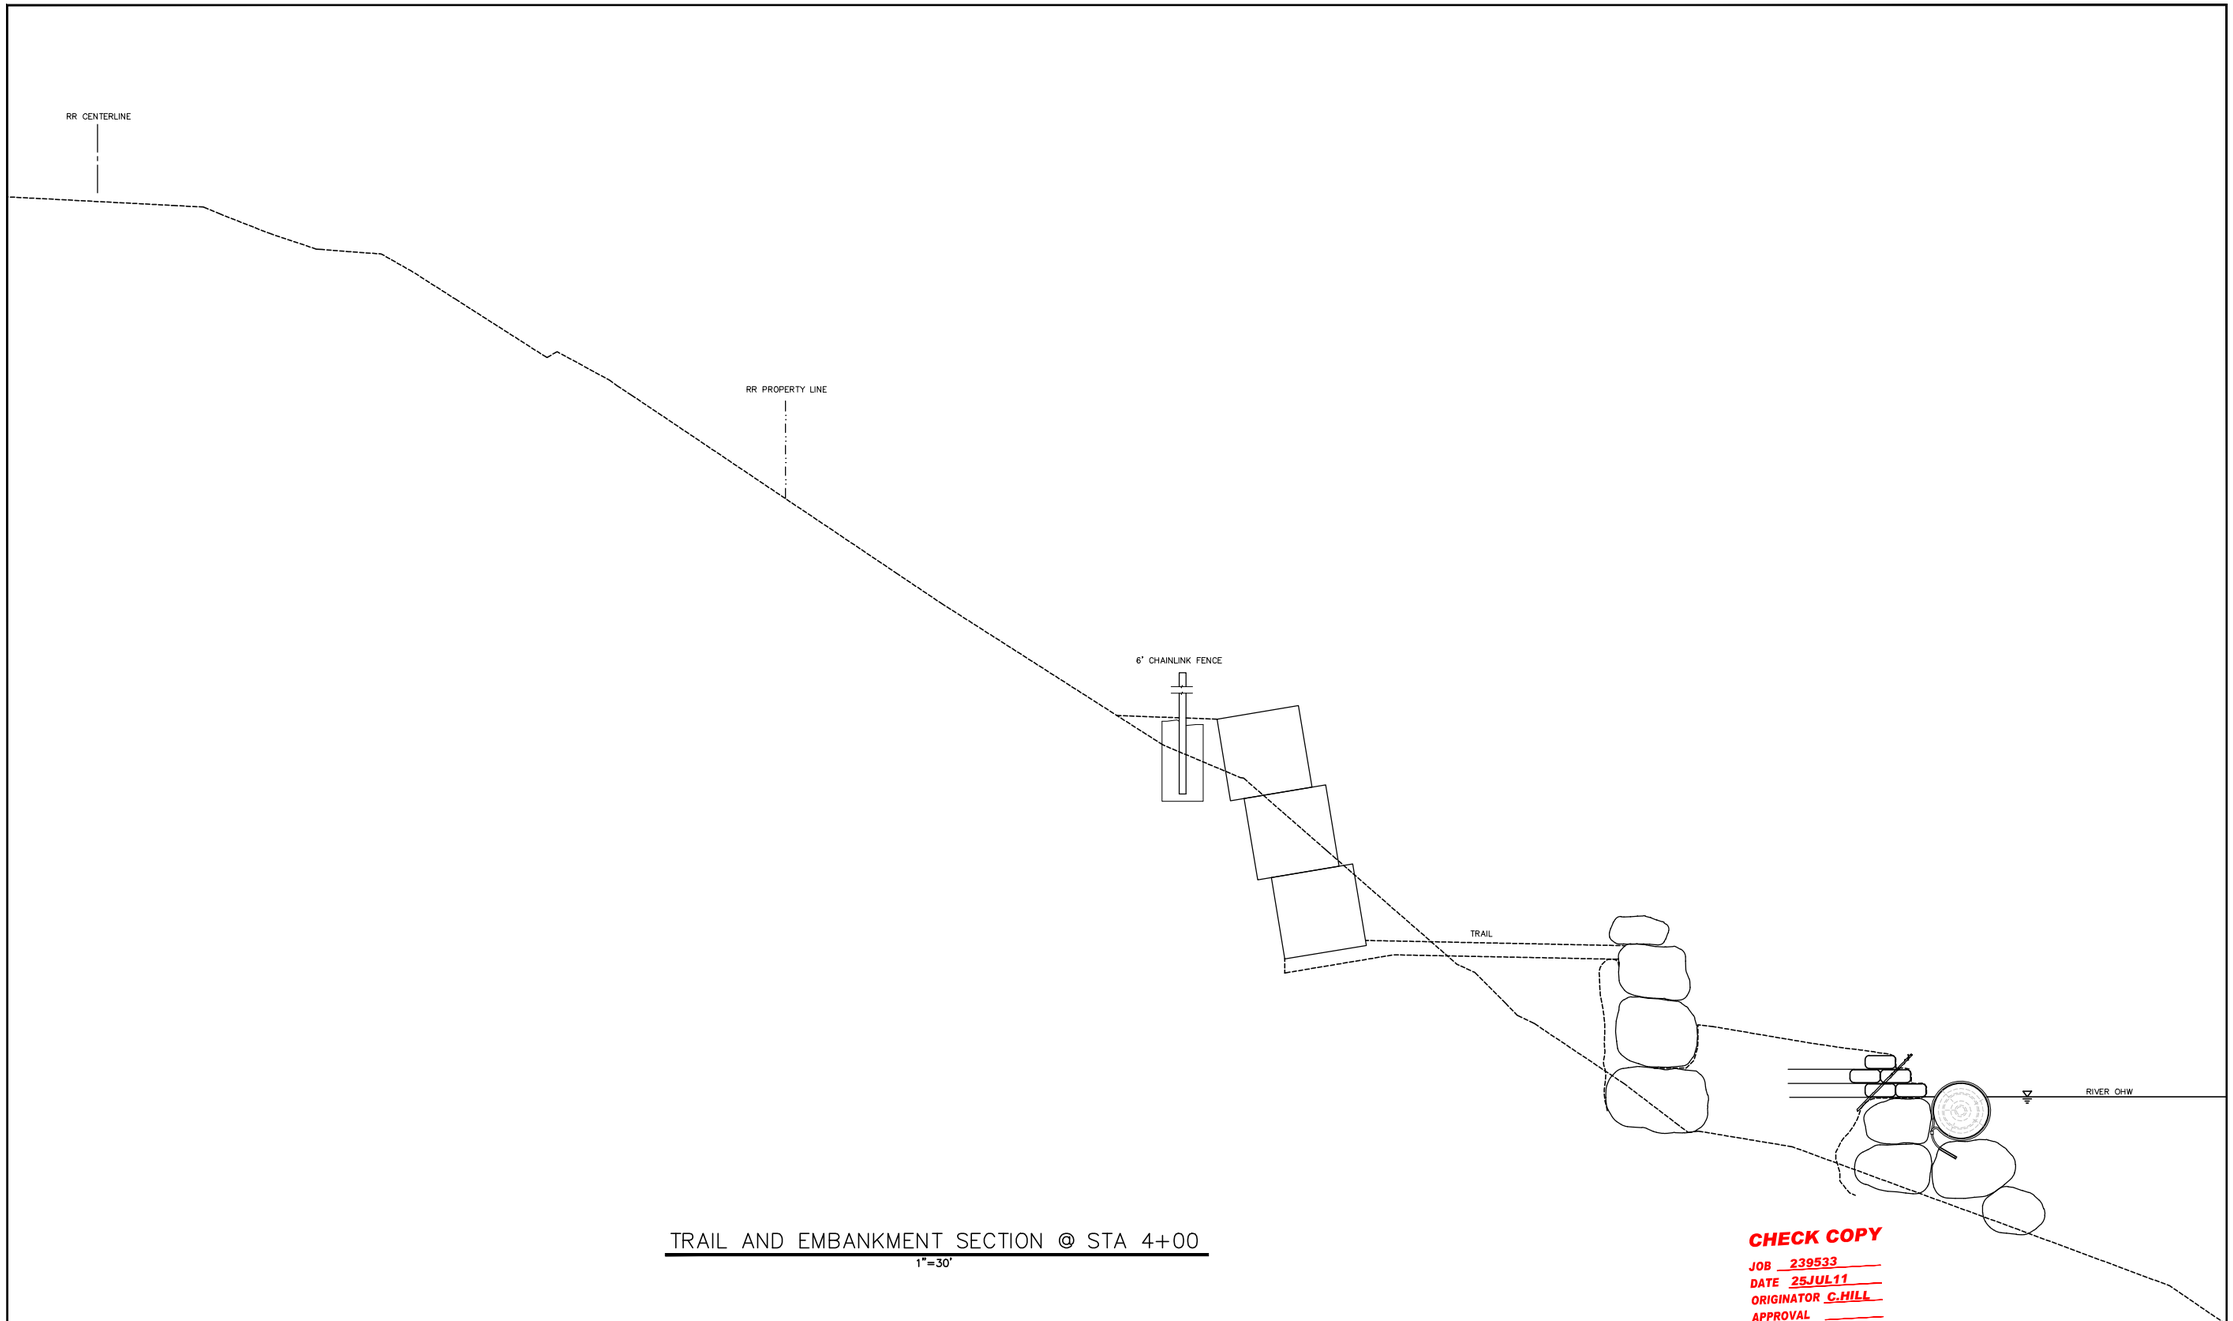

TRAIL AND EMBANKMENT SECTION @ STA 4+00

1"=30'

CHECK COPY
JOB 239533
DATE 25JUL11
ORIGINATOR C.HILL
APPROVAL

	CHELAN PUD NO.1	SCALE SEE DWG		BAR IS ONE INCH ON ORIGINAL DRAWING. VERIFY SCALE 0 1" IF NOT ONE INCH ON THIS SHEET, ADJUST SCALES ACCORDINGLY.			
	PRIM. ENG.						
	2ND ENG.	0	6/28/2011		C.HILL	TPD	
	PROJ. MGR.	REV	DATE	REVISION	REQ. BY	DRFT	

PUBLIC UTILITY DISTRICT NO. 1 OF CHELAN COUNTY
WENATCHEE, WASHINGTON

Entiatqua Trail
ENTIATQUA DETAILS
SHEET 7

BID NO. _____

SHEET 1 OF 1
REVISION 0
DATE 6/28/2011
DWG. ENTIATQUA DTL7

S:\Drafting\public\Drafters\Tim Dougherty\239533 Entiatqua Trail Details - C.Hill\ENTIATQUA DETAILS.dwg, 7/26/2011 10:00:58 AM

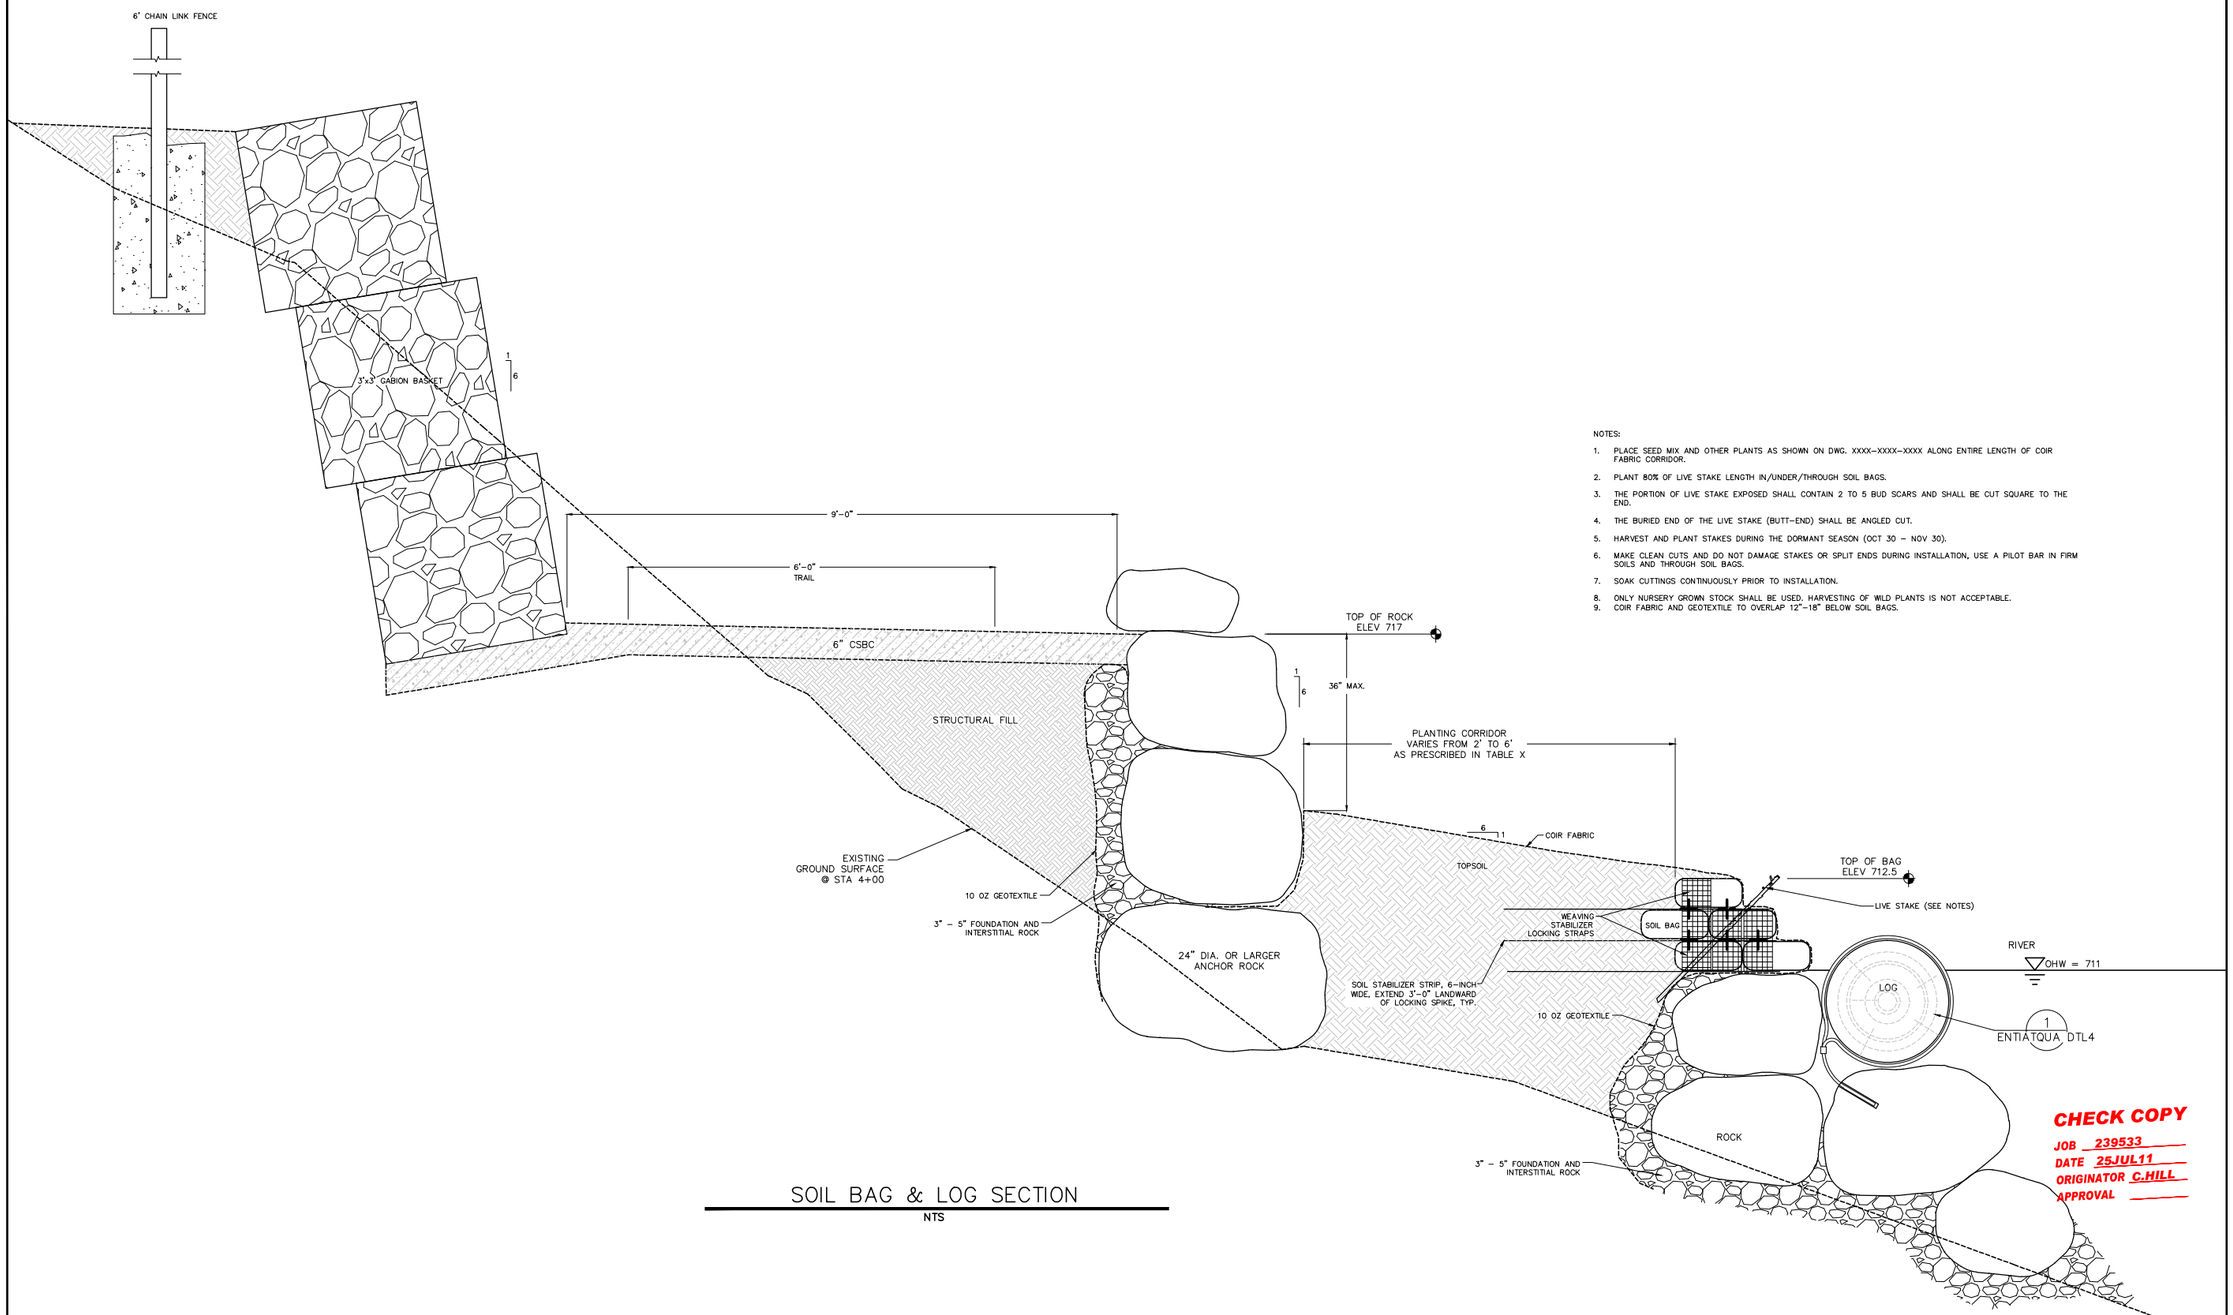

NOTES:

1. PLACE SEED MIX AND OTHER PLANTS AS SHOWN ON DWG. XXXX-XXXX-XXXX ALONG ENTIRE LENGTH OF COIR FABRIC CORRIDOR.
2. PLANT 80% OF LIVE STAKE LENGTH IN/UNDER/THROUGH SOIL BAGS.
3. THE PORTION OF LIVE STAKE EXPOSED SHALL CONTAIN 2 TO 5 BUD SCARS AND SHALL BE CUT SQUARE TO THE END.
4. THE BURIED END OF THE LIVE STAKE (BUTT-END) SHALL BE ANGLED CUT.
5. HARVEST AND PLANT STAKES DURING THE DORMANT SEASON (OCT 30 - NOV 30).
6. MAKE CLEAN CUTS AND DO NOT DAMAGE STAKES OR SPLIT ENDS DURING INSTALLATION, USE A PILOT BAR IN FIRM SOILS AND THROUGH SOIL BAGS.
7. SOAK CUTTINGS CONTINUOUSLY PRIOR TO INSTALLATION.
8. ONLY NURSERY GROWN STOCK SHALL BE USED. HARVESTING OF WILD PLANTS IS NOT ACCEPTABLE.
9. COIR FABRIC AND GEOTEXTILE TO OVERLAP 12"-18" BELOW SOIL BAGS.

SOIL BAG & LOG SECTION

NTS

CHELAN PUD NO.1	SCALE SEE DWG		BAR IS ONE INCH ON ORIGINAL DRAWING. VERIFY SCALE 0 — 1" IF NOT ONE INCH ON THIS SHEET, ADJUST SCALES ACCORDINGLY.		
PRIM. ENG.					
2ND ENG.	0	6/28/2011		C.HILL	TPD
PROJ. MGR.	REV	DATE	REVISION	REQ. BY	DRFT

PUBLIC UTILITY DISTRICT NO. 1 OF CHELAN COUNTY

WENATCHEE, WASHINGTON

Entiatqua Trail

ENTIATQUA DETAILS
SHEET 6

BID NO. _____

SHEET 1 OF 1	
REVISION 0	
DATE 6/28/2011	
DWG. ENTIATQUA DTL6	

S:\Drafting\public\Drafters\Tim Dougherty\239533 Entiatqua Trail Details - C.Hill\ENTIATQUA DETAILS.dwg, 7/26/2011 10:01:39 AM