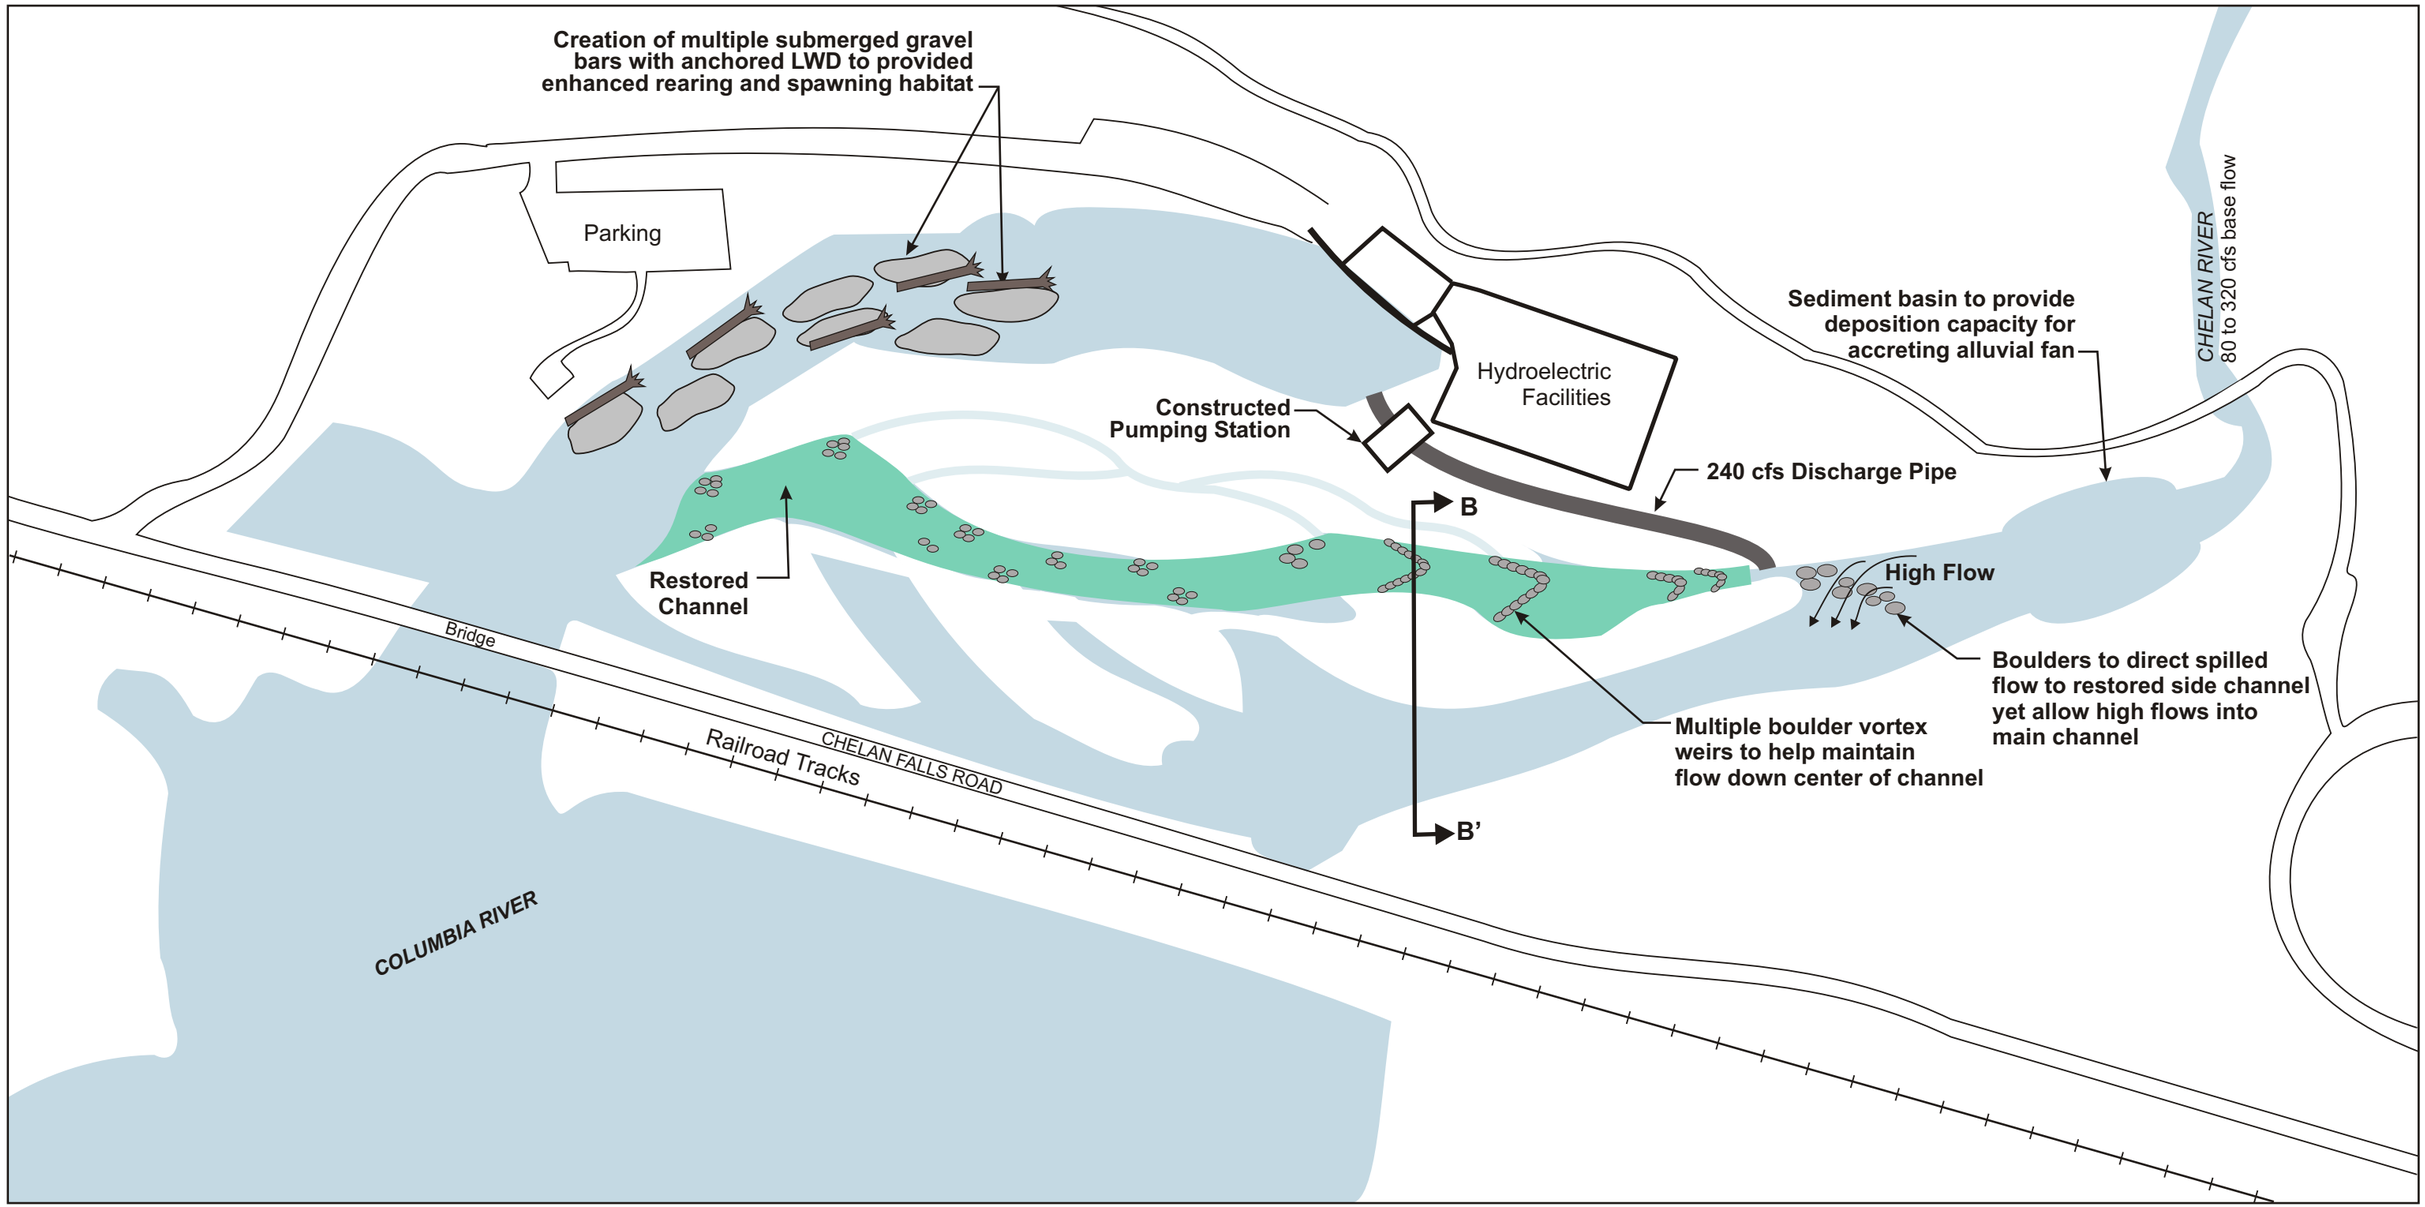

Option 1 - Floodplain "Side Channel" Plan View