


PUBLIC UTILITY DISTRICT NO. 1 OF CHELAN COUNTY, TOPOGRAPHIC SURVEY
SECTION 1, TOWNSHIP 24 NORTH, RANGE 17 EAST, W.M.

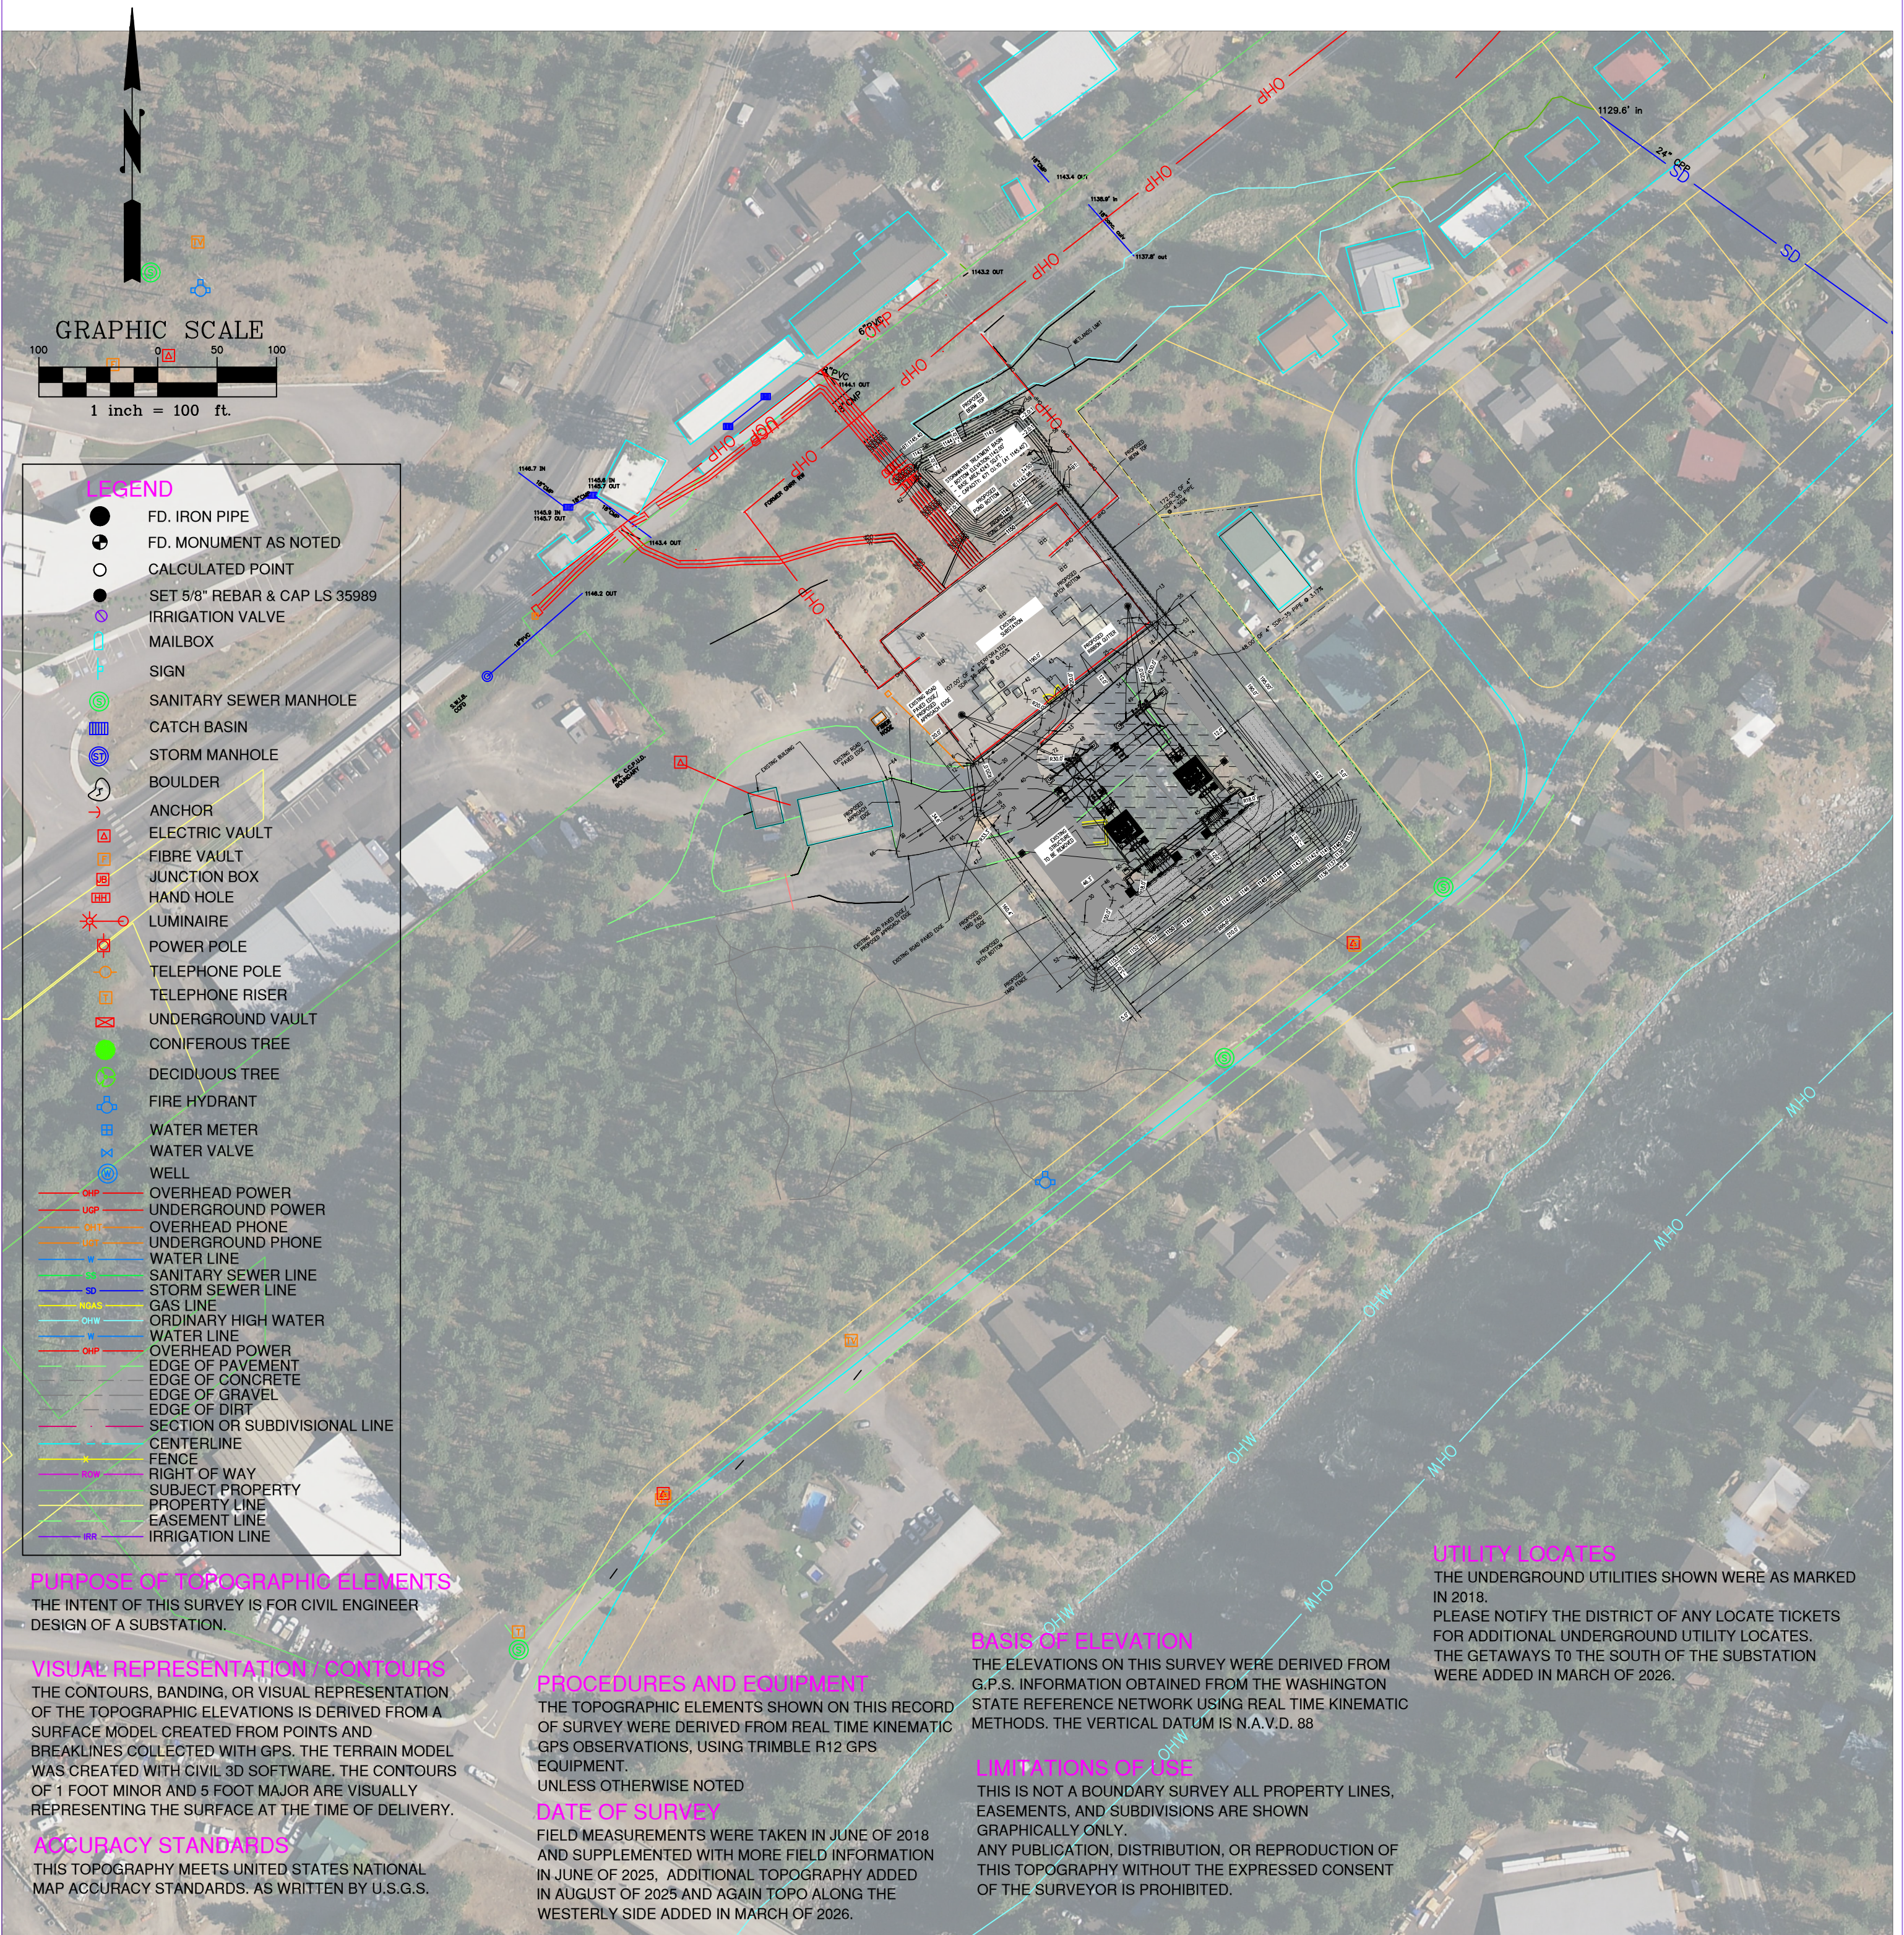

- LEGEND**
- FD. IRON PIPE
 - FD. MONUMENT AS NOTED
 - CALCULATED POINT
 - SET 5/8" REBAR & CAP LS 35989
 - IRRIGATION VALVE
 - MAILBOX
 - SIGN
 - SANITARY SEWER MANHOLE
 - CATCH BASIN
 - STORM MANHOLE
 - BOULDER
 - ANCHOR
 - ELECTRIC VAULT
 - FIBRE VAULT
 - JUNCTION BOX
 - HAND HOLE
 - LUMINAIRE
 - POWER POLE
 - TELEPHONE POLE
 - TELEPHONE RISER
 - UNDERGROUND VAULT
 - CONIFEROUS TREE
 - DECIDUOUS TREE
 - FIRE HYDRANT
 - WATER METER
 - WATER VALVE
 - WELL
 - OHP OVERHEAD POWER
 - UGP UNDERGROUND POWER
 - OHT OVERHEAD PHONE
 - UGP UNDERGROUND PHONE
 - WATER LINE
 - SD SANITARY SEWER LINE
 - STORM SEWER LINE
 - GAS LINE
 - OHW ORDINARY HIGH WATER
 - WATER LINE
 - OHP OVERHEAD POWER
 - EDGE OF PAVEMENT
 - EDGE OF CONCRETE
 - EDGE OF GRAVEL
 - EDGE OF DIRT
 - SECTION OR SUBDIVISIONAL LINE
 - CENTERLINE
 - FENCE
 - RIGHT OF WAY
 - SUBJECT PROPERTY
 - PROPERTY LINE
 - EASEMENT LINE
 - IRRIGATION LINE

PURPOSE OF TOPOGRAPHIC ELEMENTS
THE INTENT OF THIS SURVEY IS FOR CIVIL ENGINEER DESIGN OF A SUBSTATION.

VISUAL REPRESENTATION - CONTOURS
THE CONTOURS, BANDING, OR VISUAL REPRESENTATION OF THE TOPOGRAPHIC ELEVATIONS IS DERIVED FROM A SURFACE MODEL CREATED FROM POINTS AND BREAKLINES COLLECTED WITH GPS. THE TERRAIN MODEL WAS CREATED WITH CIVIL 3D SOFTWARE. THE CONTOURS OF 1 FOOT MINOR AND 5 FOOT MAJOR ARE VISUALLY REPRESENTING THE SURFACE AT THE TIME OF DELIVERY.

ACCURACY STANDARDS
THIS TOPOGRAPHY MEETS UNITED STATES NATIONAL MAP ACCURACY STANDARDS. AS WRITTEN BY U.S.G.S.

PROCEDURES AND EQUIPMENT
THE TOPOGRAPHIC ELEMENTS SHOWN ON THIS RECORD OF SURVEY WERE DERIVED FROM REAL TIME KINEMATIC GPS OBSERVATIONS, USING TRIMBLE R12 GPS EQUIPMENT. UNLESS OTHERWISE NOTED

DATE OF SURVEY
FIELD MEASUREMENTS WERE TAKEN IN JUNE OF 2018 AND SUPPLEMENTED WITH MORE FIELD INFORMATION IN JUNE OF 2025. ADDITIONAL TOPOGRAPHY ADDED IN AUGUST OF 2025 AND AGAIN TOPO ALONG THE WESTERLY SIDE ADDED IN MARCH OF 2026.

BASIS OF ELEVATION
THE ELEVATIONS ON THIS SURVEY WERE DERIVED FROM G.P.S. INFORMATION OBTAINED FROM THE WASHINGTON STATE REFERENCE NETWORK USING REAL TIME KINEMATIC METHODS. THE VERTICAL DATUM IS N.A.V.D. 88

LIMITATIONS OF USE
THIS IS NOT A BOUNDARY SURVEY ALL PROPERTY LINES, EASEMENTS, AND SUBDIVISIONS ARE SHOWN GRAPHICALLY ONLY. ANY PUBLICATION, DISTRIBUTION, OR REPRODUCTION OF THIS TOPOGRAPHY WITHOUT THE EXPRESSED CONSENT OF THE SURVEYOR IS PROHIBITED.


UTILITY LOCATES
THE UNDERGROUND UTILITIES SHOWN WERE AS MARKED IN 2018. PLEASE NOTIFY THE DISTRICT OF ANY LOCATE TICKETS FOR ADDITIONAL UNDERGROUND UTILITY LOCATES. THE GETAWAYS TO THE SOUTH OF THE SUBSTATION WERE ADDED IN MARCH OF 2026.

DATUM AND DERIVATION

THE COORDINATES FOR THIS PROJECT ARE NAD83/2011. THE UNITS ARE U.S. SURVEY FEET. THERE ARE NO SCALE FACTORS APPLIED.

SURVEYOR'S CERTIFICATE

THIS MAP CORRECTLY REPRESENTS A SURVEY MADE BY ME OR UNDER MY DIRECTION IN CONFORMANCE WITH THE REQUIREMENTS OF W.A.C. 332-130-145 AT THE REQUEST OF
P.U.D. NO. 1 OF CHELAN COUNTY
IN **MARCH**, **2026**
SIGNED AND SEALED
TIMOTHY J. RANDALL
CERT. NO. 35989

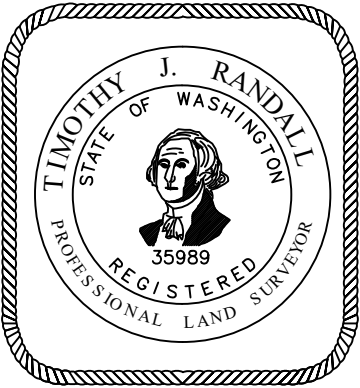

P.U.D. NO. 1 OF CHELAN COUNTY
203 OLDS STATION ROAD.
WENATCHEE, WA 98801
(509) 663-8121

TOPOGRAPHY SURVEY

LEAVENWORTH SUBSTATION
EXPANSION
IN CITY OF LEAVENWORTH
S1 T24N R17E W.M.

CHELAN COUNTY, WASHINGTON

DRAWN BY: TJR	SCALE: 1"=100'
DATE: 3/1/2026	PRJ: LEAV.. SUB
SHEET 1 OF 1	DWG: ..CUMALATIVE